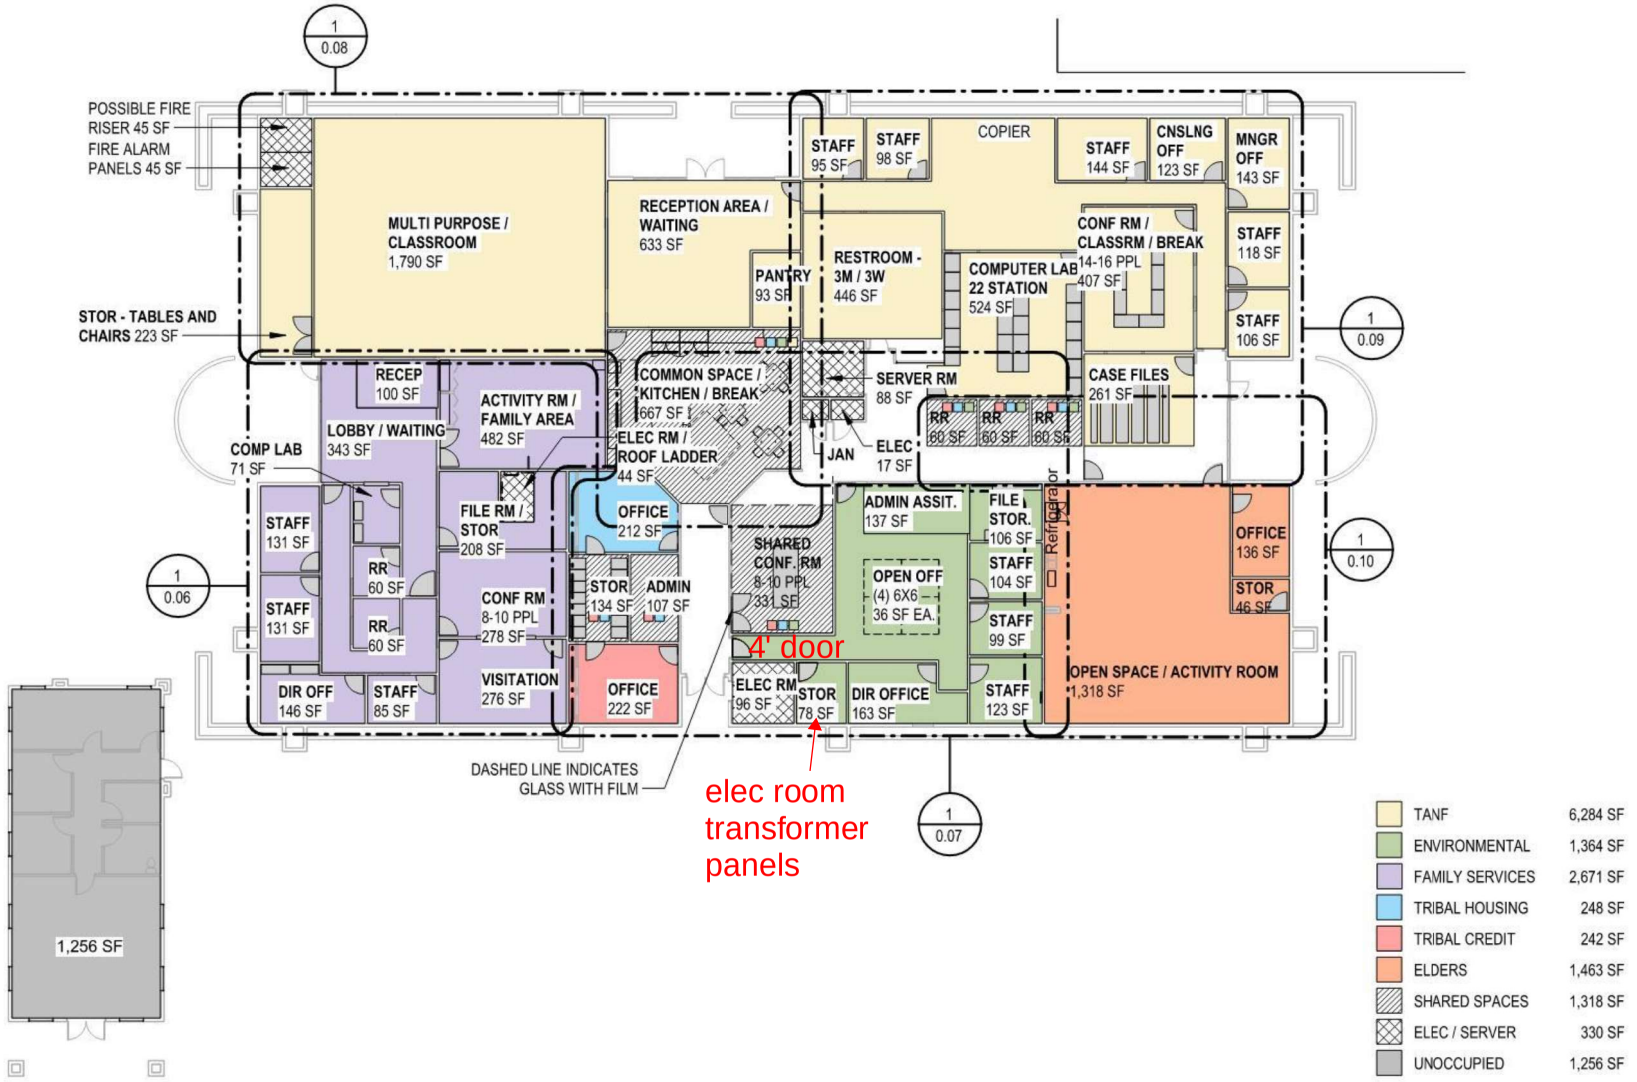
1
0.08
POSSIBLE FIRE RISER 45 SF
FIRE ALARM PANELS 45 SF
MULTI PURPOSE / CLASSROOM 1,790 SF
RECEPTION AREA / WAITING 633 SF
PANTRY 93 SF
RESTROOM - 3M / 3W 446 SF
STAFF 95 SF
STAFF 98 SF
COPIER
STAFF 144 SF
CNSLNG OFF 123 SF
MNGR OFF 143 SF
CONF RM / CLASSRM / BREAK 14-16 PPL 407 SF
COMPUTER LAB 22 STATION 524 SF
STAFF 118 SF
STAFF 106 SF
STOR - TABLES AND CHAIRS 223 SF
1
0.09
RECEP 100 SF
ACTIVITY RM / FAMILY AREA 482 SF
LOBBY / WAITING 343 SF
COMMON SPACE / KITCHEN / BREAK 667 SF
SERVER RM 88 SF
CASE FILES 261 SF
RR 60 SF
RR 60 SF
RR 60 SF
COMP LAB 71 SF
ELEC RM / ROOF LADDER 44 SF
JAN
ELEC 17 SF
1
0.06
STAFF 131 SF
FILE RM / STOR 208 SF
OFFICE 212 SF
ADMIN ASSIT. 137 SF
FILE STOR. 106 SF
Refrigerator
OFFICE 136 SF
1
0.10
SHARED CONF. RM 8-10 PPL 331 SF
OPEN OFF (4) 6X6 36 SF EA.
STAFF 104 SF
STAFF 131 SF
RR 60 SF
RR 60 SF
CONF RM 8-10 PPL 278 SF
STOR 134 SF
ADMIN 107 SF
STOR 46 SF
4' door
STAFF 99 SF
DIR OFF 146 SF
STAFF 85 SF
VISITATION 276 SF
OFFICE 222 SF
ELEC RM 96 SF
STOR 78 SF
DIR OFFICE 163 SF
STAFF 123 SF
OPEN SPACE / ACTIVITY ROOM 1,318 SF
1,256 SF
DASHED LINE INDICATES GLASS WITH FILM
elec room transformer panels
1
0.07
TANF 6,284 SF
ENVIRONMENTAL 1,364 SF
FAMILY SERVICES 2,671 SF
TRIBAL HOUSING 248 SF
TRIBAL CREDIT 242 SF
ELDERS 1,463 SF
SHARED SPACES 1,318 SF
ELEC / SERVER 330 SF
UNOCCUPIED 1,256 SF